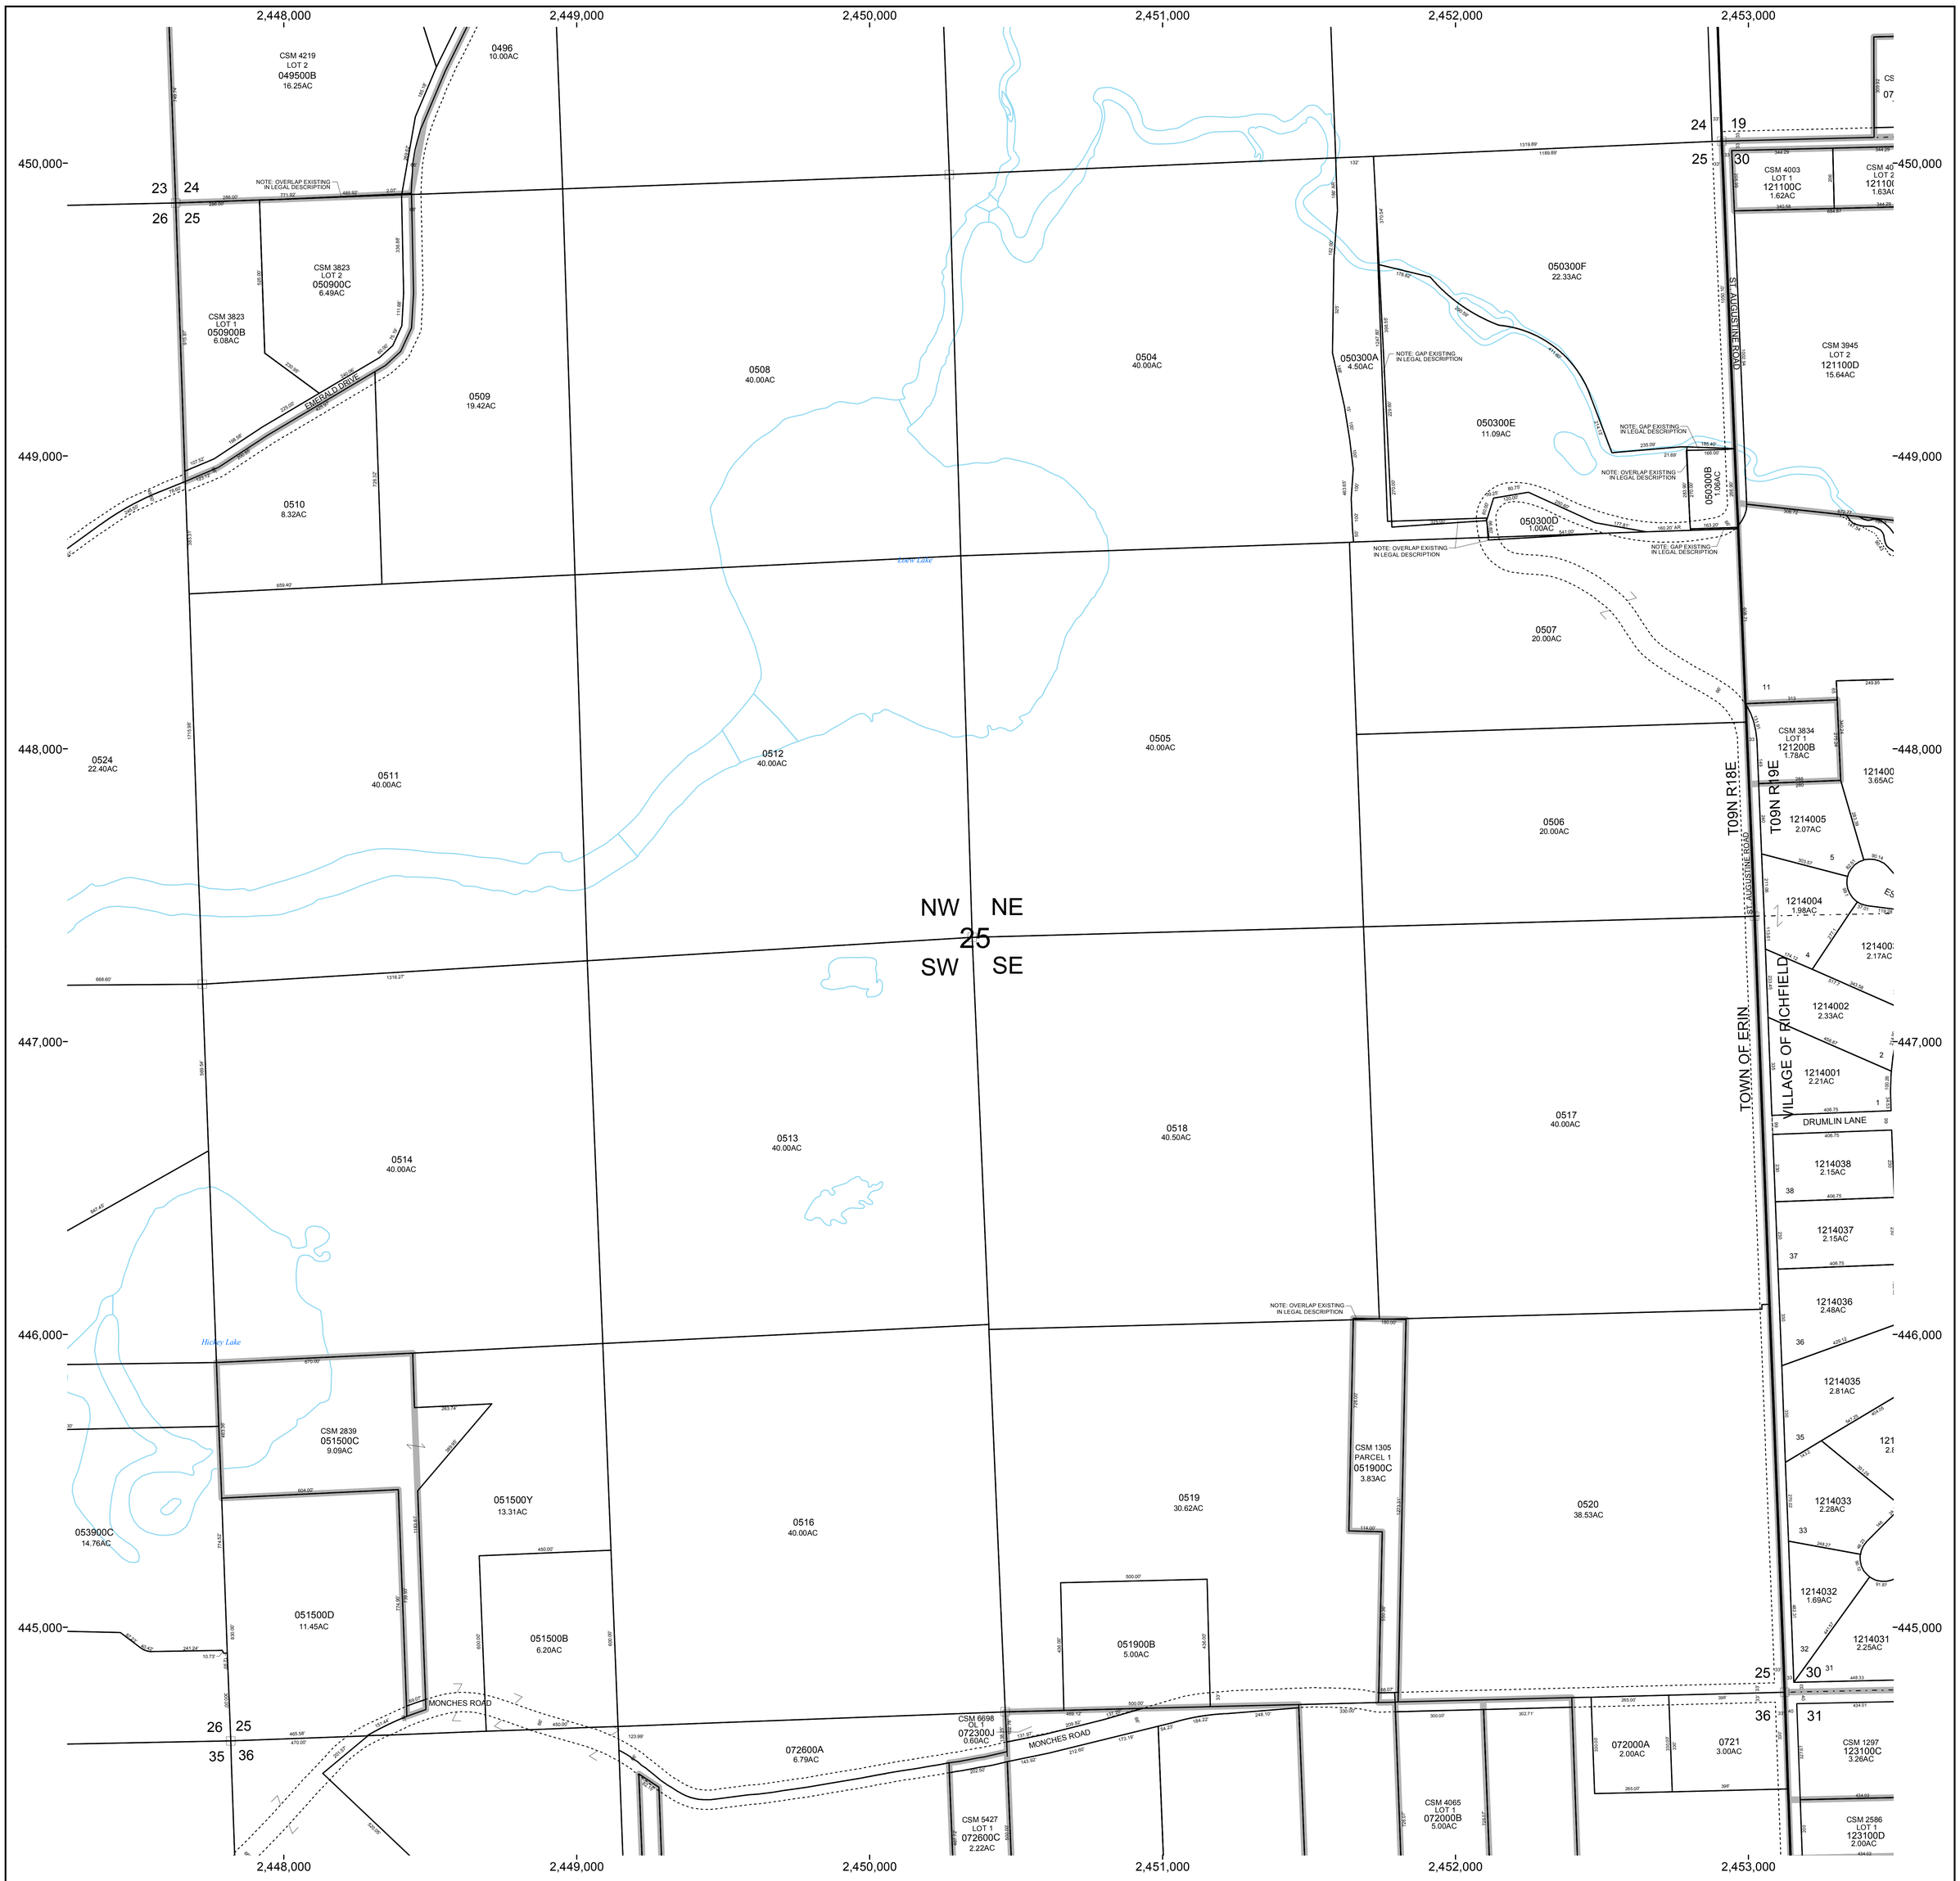

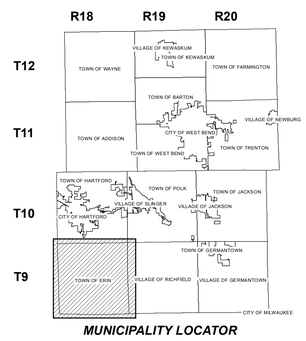

MUNICIPALITY LOCATOR

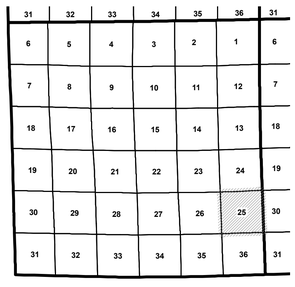

SECTION LOCATOR

Town of Erin (T3)

Washington County, Wisconsin

HORIZONTAL DATUM IS BASED ON THE WISCONSIN STATE PLANE COORDINATE SYSTEM, SOUTH ZONE. NORTH AMERICAN DATUM OF 1927.

THIS INFORMATION IS ISSUED SUBJECT TO ERRORS AND OMISSIONS AND IS NOT CERTIFIED BY WASHINGTON COUNTY.

PREPARED BY THE GEOGRAPHIC INFORMATION SYSTEMS (GIS) DIVISION OF THE WASHINGTON COUNTY INFORMATION TECHNOLOGY DEPARTMENT.

PARCELS AS OF JANUARY 1, 2019
MAP PRODUCED JANUARY 24 , 2019

- MONUMENT
- PARCEL LINE
- RECORDED PLAT
- INCORPORATION BOUNDARY
- MEANDER LINE
- RIGHT OF WAY
- SECTION/QUARTER SECTION LINE
- SURFACE WATER

N W E S

WASHINGTON COUNTY WISCONSIN

200 0 200 400 600 800 Feet

Scale: 1" = 200'

SECTION 25 TOWNSHIP 9 N RANGE 18 E